SKETCH SHOWING

# BUILDING CONSTRUCTION PHASES

WITHIN

## CRYSTAL LAKES SUBDIVISION
## OAKBANK, MB

BEING PART OF THE

## WEST HALF OF SECTION 21
## TOWNSHIP 11
## RANGE 5 E.P.M.

R.M. of SPRINGFIELD
MANITOBA

DEVELOPER: SPRINGFIELD LOT DEVELOPERS

DATE of SKETCH: NOV 17, 2010

METRIC

SKETCH -

THIS PLAN HAS BEEN DRAFTED IN METRIC UNITS FOR FUTURE PLAN PREPARATION AND A METRIC SCALE SHOULD BE USED FOR SCALING PURPOSES .

THE DIMENSIONS SHOWN HEREON ARE IN IMPERIAL UNITS. ALL DISTANCES SHOWN IN FEET MAY BE CONVERTED TO METRES BY MULTIPLYING BY 0.3048.

N

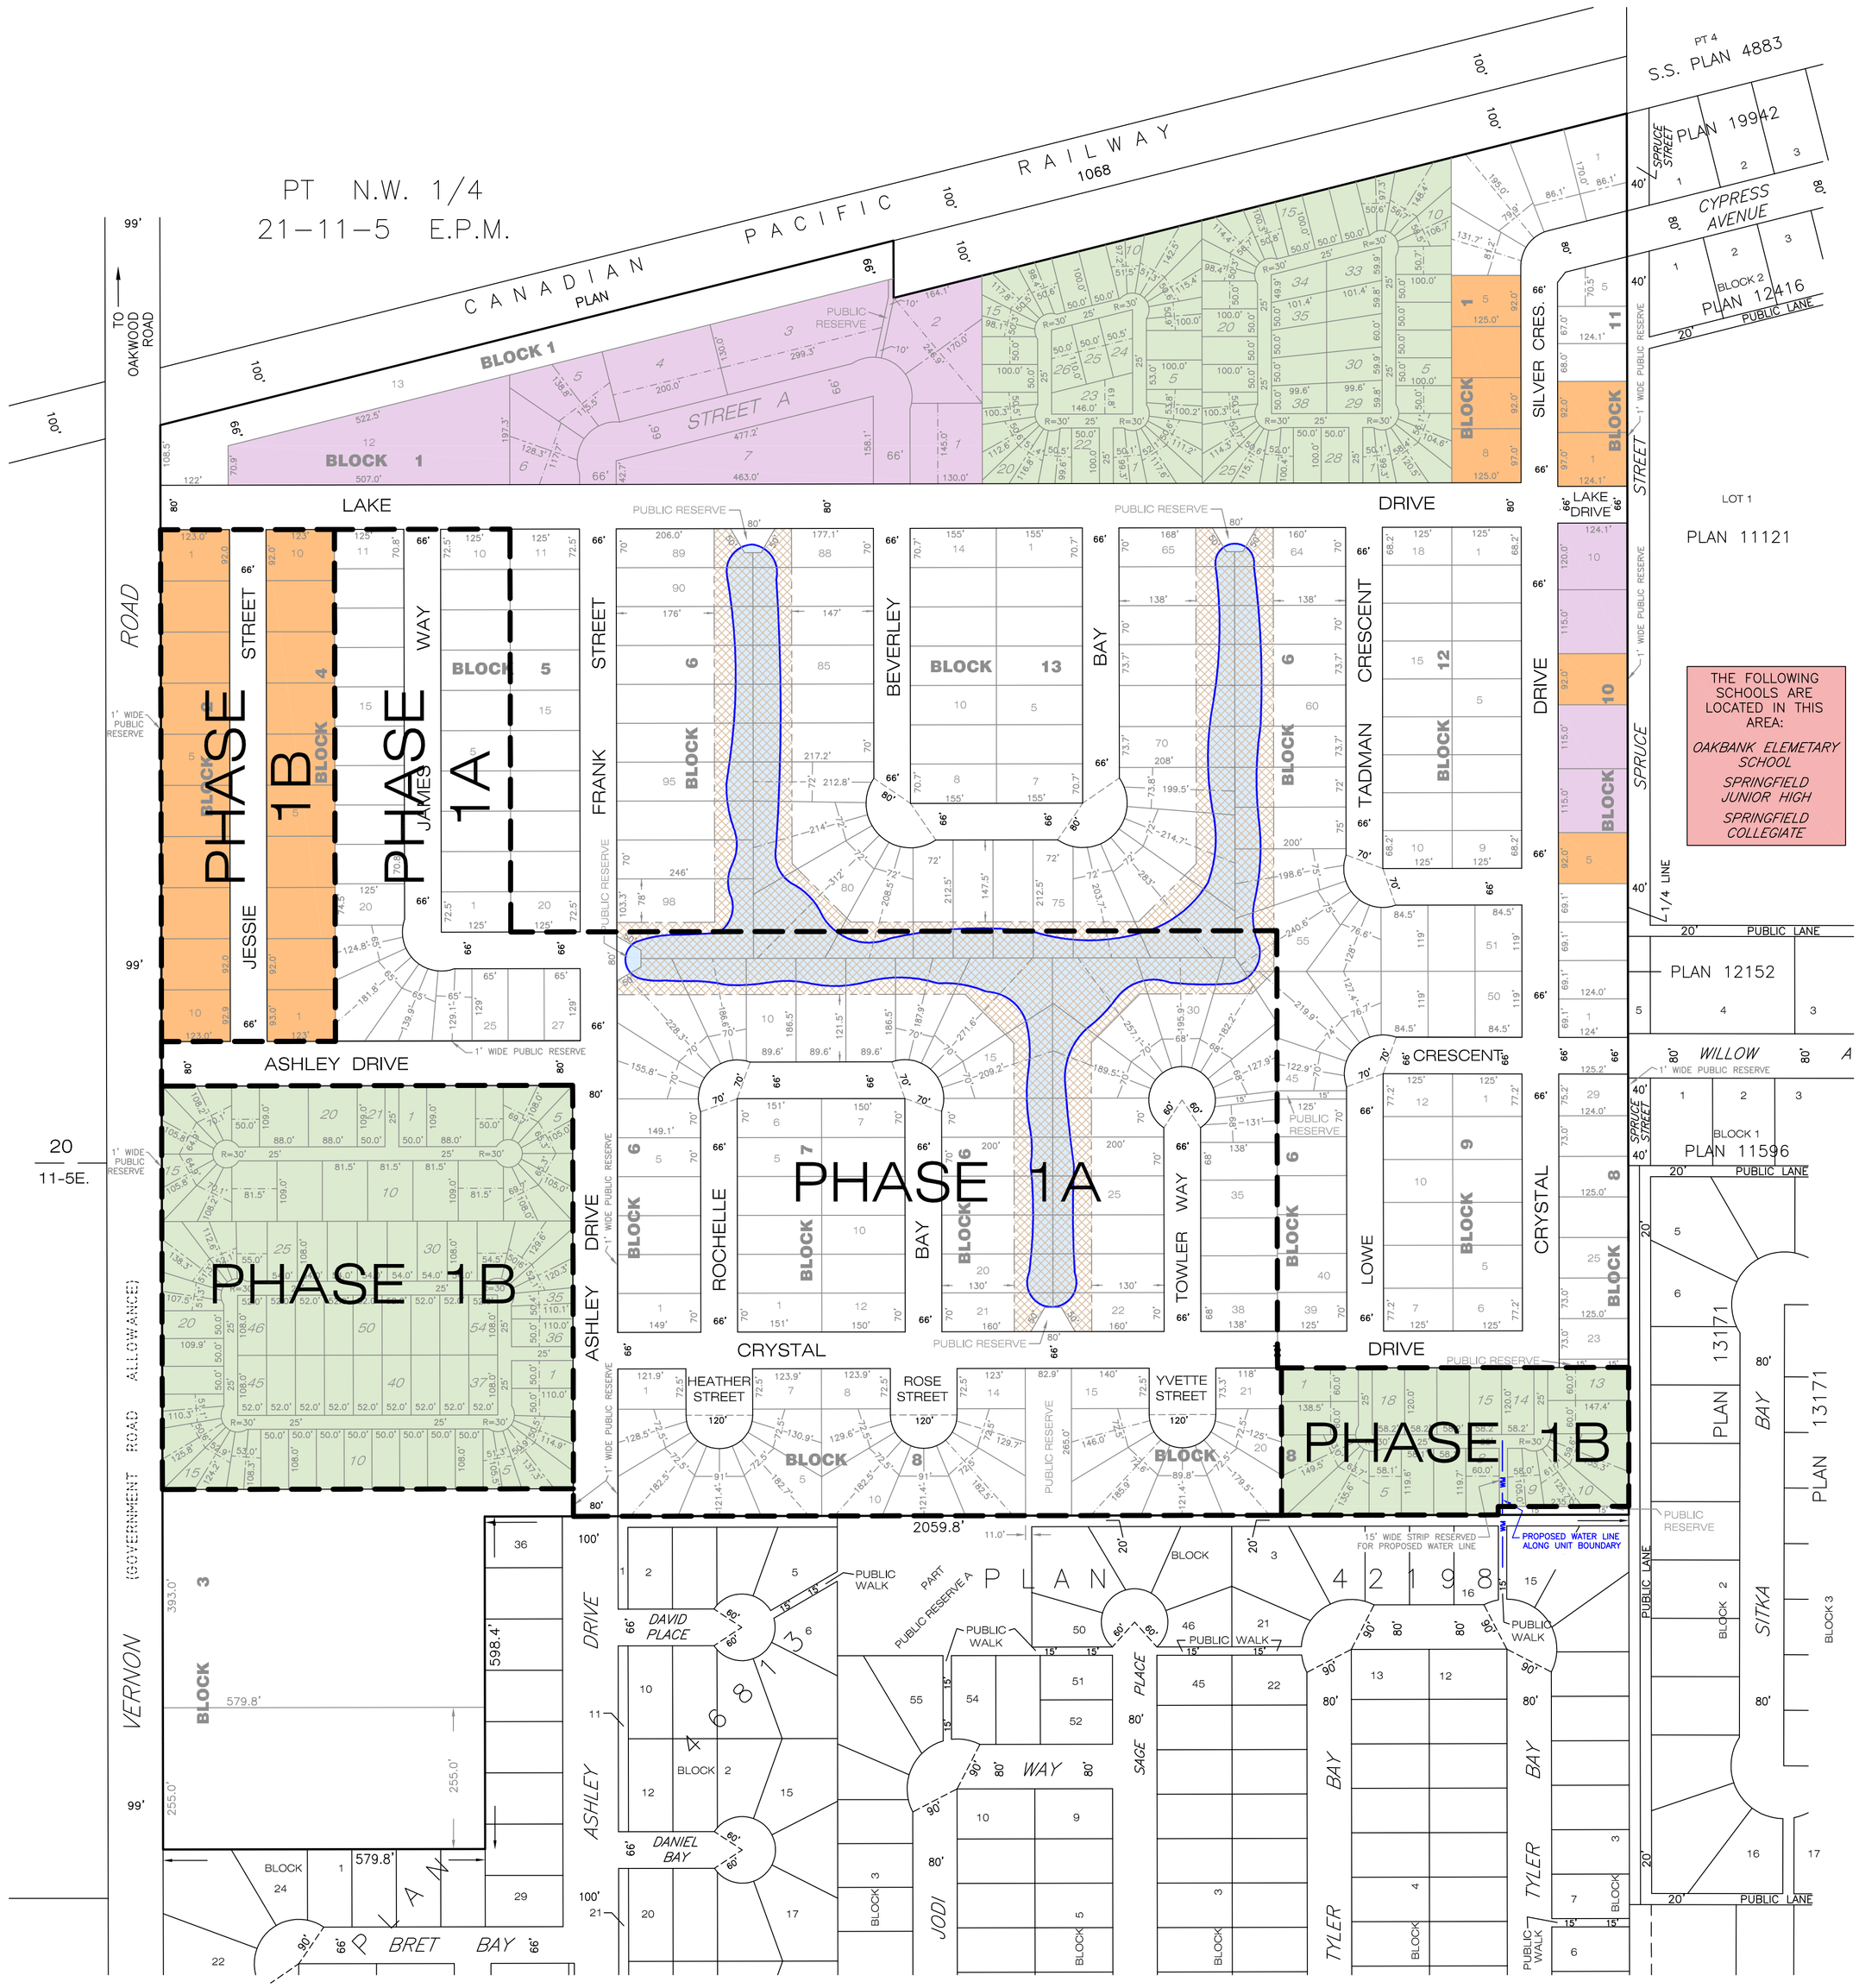


THE FOLLOWING SCHOOLS ARE LOCATED IN THIS AREA:

*OAKBANK ELEMETARY SCHOOL*

*SPRINGFIELD JUNIOR HIGH*

*SPRINGFIELD COLLEGIATE*

## LEGEND

- AREA REQUIRED FOR LAKE EASEMENT
- AREA OF LAKE SHOWN THUS
- LOTS ZONED "RS"
- LOTS TO BE RE-ZONED "RT"
- LOTS TO BE RE-ZONED "RM"
- LOTS TO BE RE-ZONED "RC"


BARNES & DUNCAN LAND SURVEYORS
298 FORT STREET
WINNIPEG, MANITOBA
R3C 1E5


FILE: 08-0080
DWG: 08-0080 CONSTRUCTION PHASE SKETCH 2010-11-17 NOV
KT

MUN. P.F. NO.: 4189-08-5266